


**SUPPLY AIR FILTER AND RETURN AIR DUCT  
SMOKE DETECTION SYSTEM**

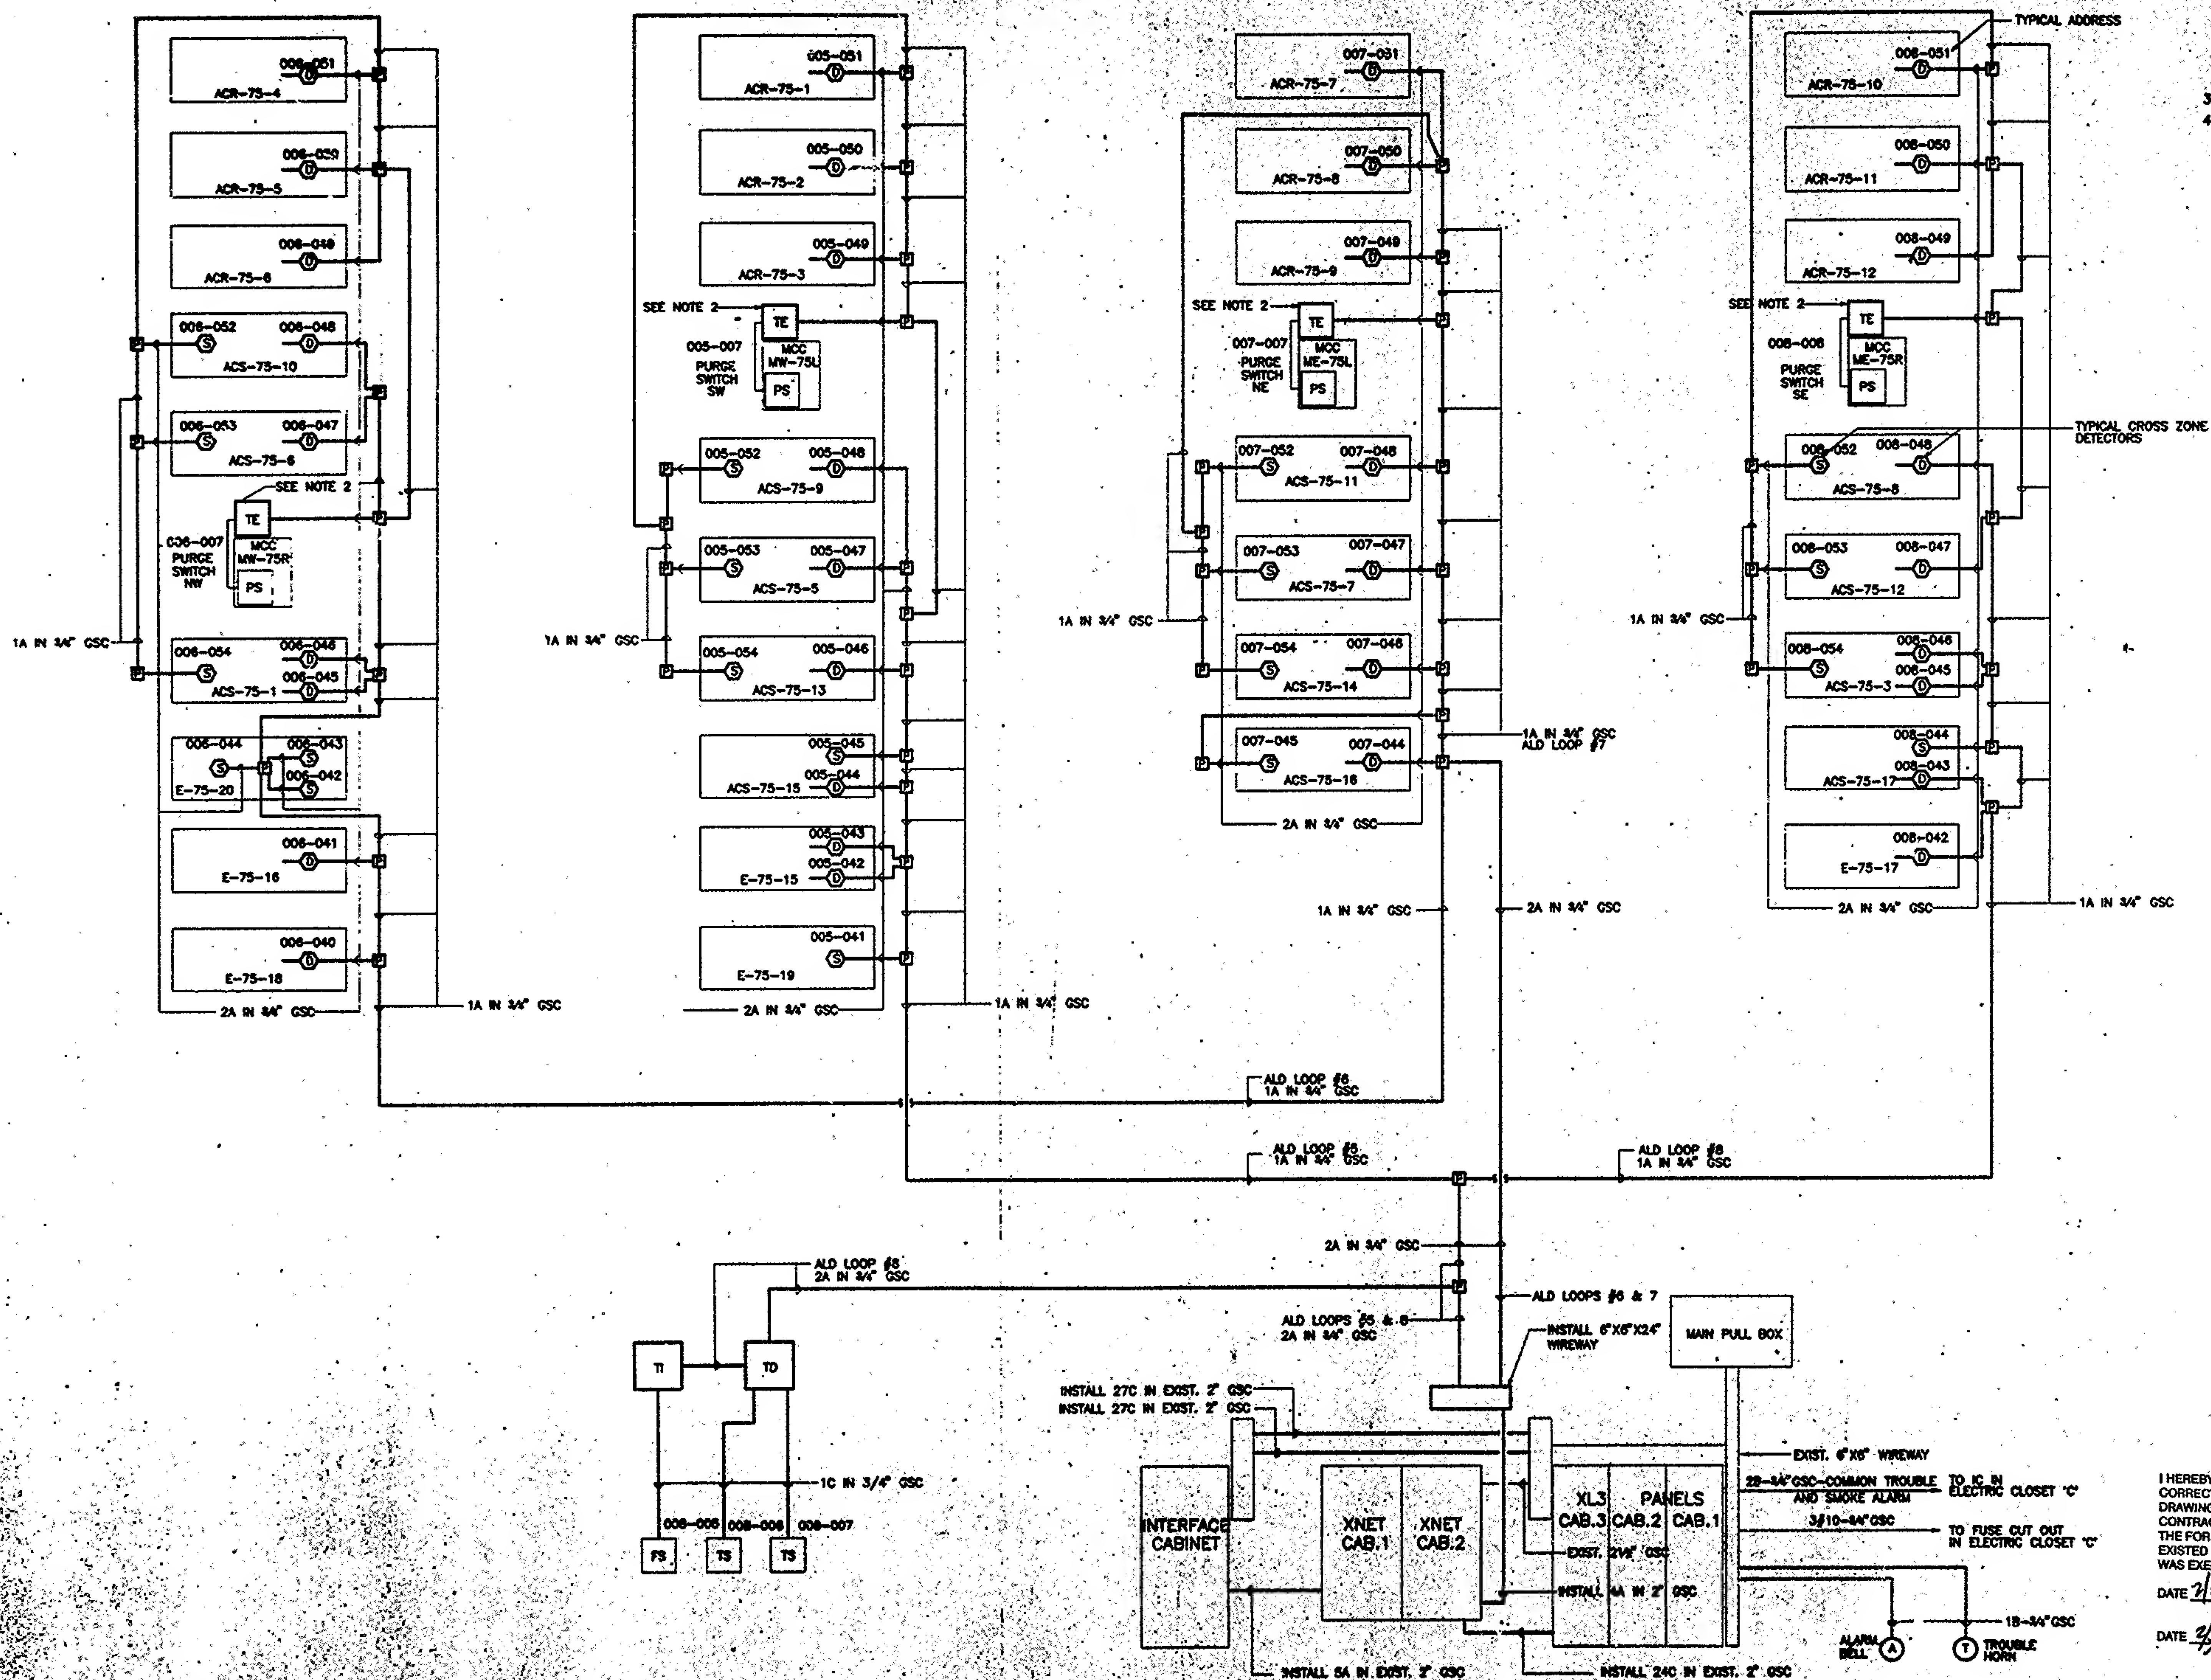

- NOTES:**
1. FOR LEGEND GENERAL N
  2. REMOVE THE BOX LOCATED INSTALL THE DISCONNECT OF PURGE BE DONE IN THE PRESEN
  3. FOR 75th
  4. FOR 75th SEE DWG

I HEREBY CERTIFY THAT  
CORRECT COPY OF ONE  
DRAWINGS CONSTITUTE  
CONTRACT NO. 17C-86  
THE FORM IN WHICH SA  
EXISTED AT THE TIME IT  
WAS EXECUTED BY THE  
DATE 7/1/00 FR  
CONF  
DATE 2/3/00 FR  
ENGR